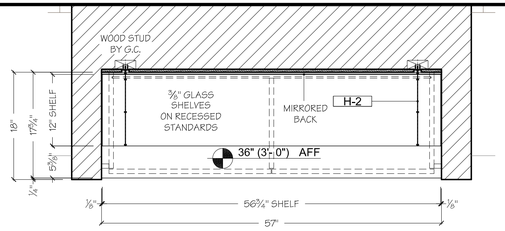

2 H-4 — 1 SECTION PLAN — DISPLAY CASE "F" "I"
SCALE: 1" = 1'- 0" — FIRST FLOOR

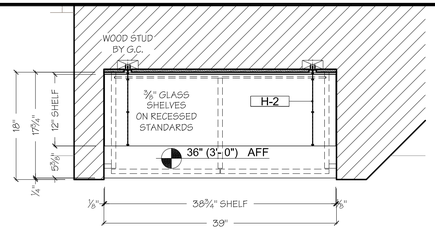

4 H-4 — 5 SECTION PLAN — DISPLAY CASE "G" "H"
SCALE: 1" = 1'- 0" — FIRST FLOOR

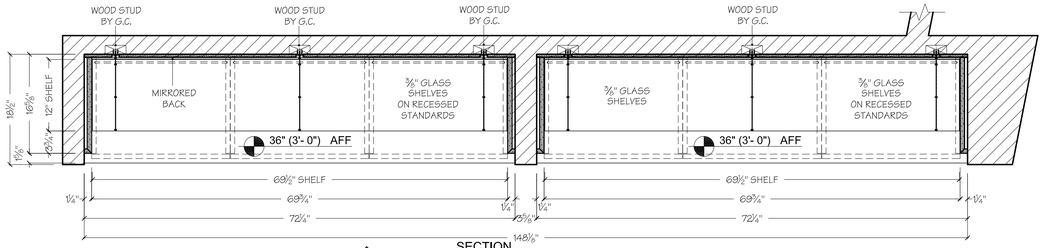

6 H-4 — 9 SECTION PLAN — DISPLAY CASE "J" "K"
SCALE: 1" = 1'- 0" — FIRST FLOOR

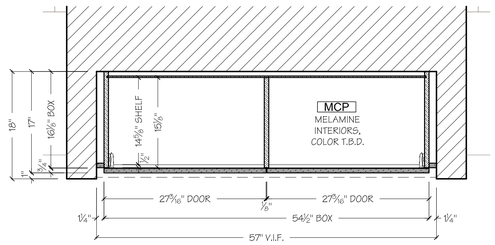

2 H-4 — 3 SECTION PLAN — DISPLAY CASE "F" "I"
SCALE: 1" = 1'- 0" — FIRST FLOOR

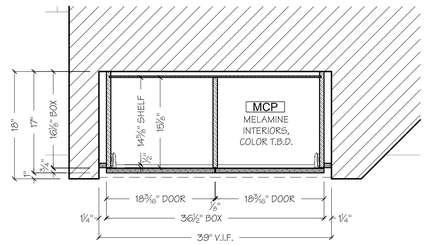

4 H-4 — 7 SECTION PLAN — DISPLAY CASE "G" "H"
SCALE: 1" = 1'- 0" — FIRST FLOOR

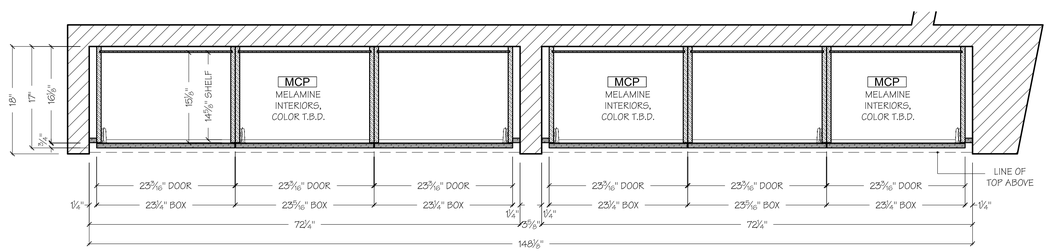

6 H-4 — 11 SECTION PLAN — DISPLAY CASE "J" "K"
SCALE: 1" = 1'- 0" — FIRST FLOOR

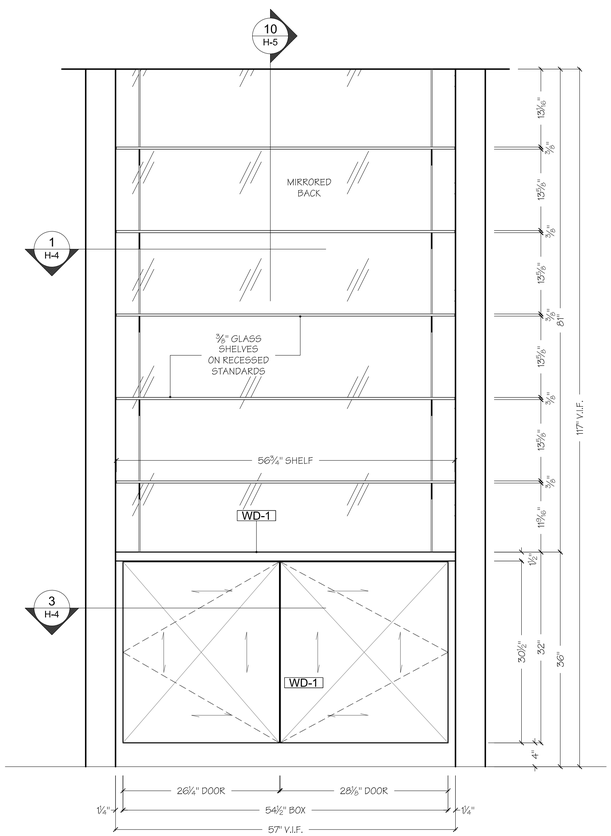

2 ELEVATION — DISPLAY CASE "F" "I"
SCALE: 1" = 1'- 0" — FIRST FLOOR

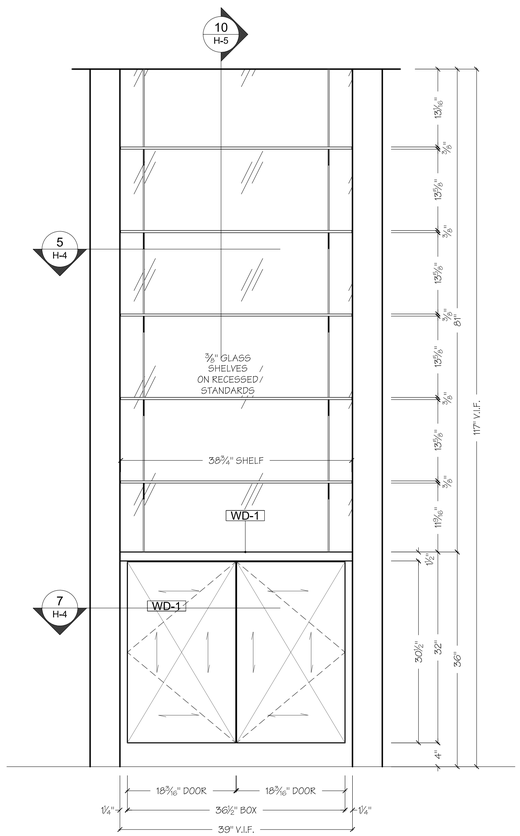

4 ELEVATION — DISPLAY CASE "G" "H"
SCALE: 1" = 1'- 0" — FIRST FLOOR

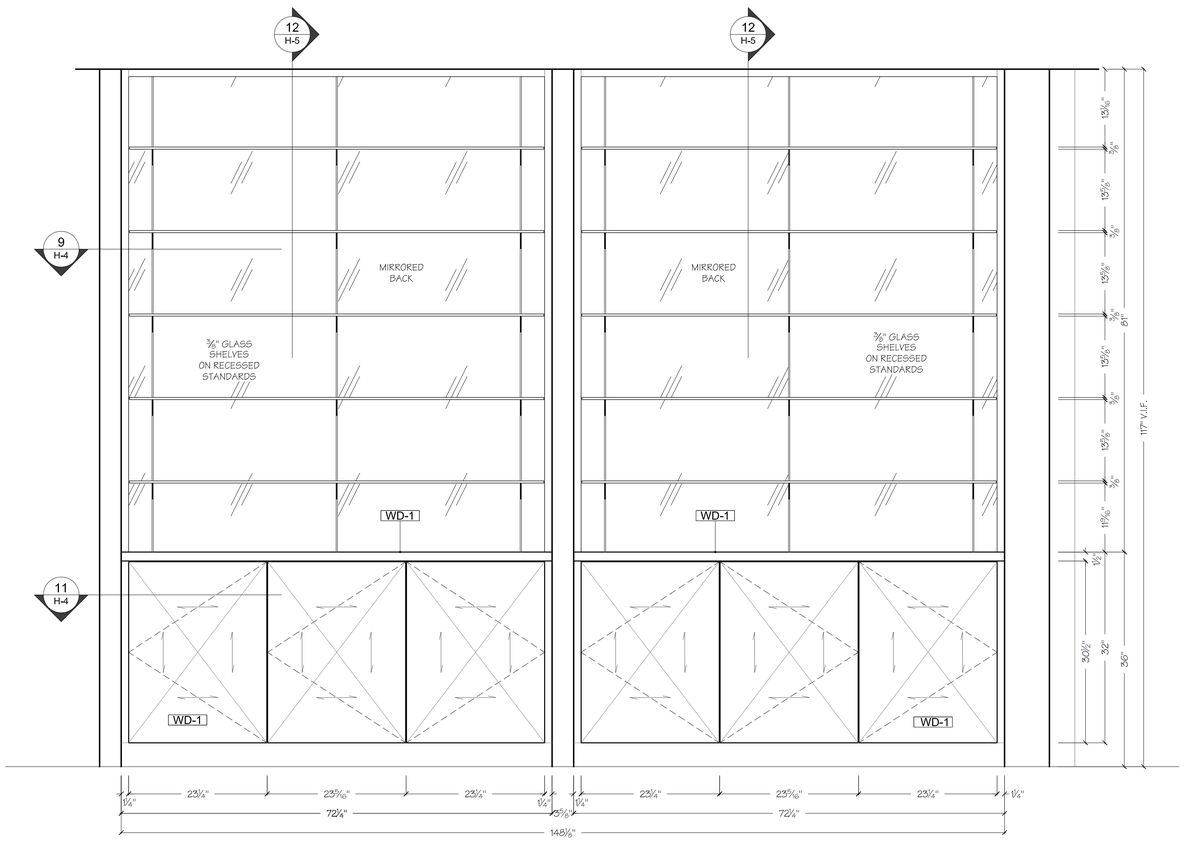

6 ELEVATION — DISPLAY CASE "J" "K"
SCALE: 1" = 1'- 0" — FIRST FLOOR

REVIEWED & APPROVED BY _____ DATE_____

H-1	BLUM CONCEALED 120 DEGREE HINGE	H-5	-
H-2	HEAVY DUTY RECESSED STANDARDS 2025 SERIES	H-6	-
H-3	-	H-7	-
H-4	-	H-8	-

ALL DIMENSIONS ARE SUBJECT OF FIELD VERIFICATION

PL-1	T.B.D.
PL-2	T.B.D.
WD-1	MAPLE VENEER
WD-2	-

MCP	MELAMINE COLOR WHITE
MCP2	BLACK MELAMINE
SS-1	SOLID SURFACES - CORIAN,
F-	FABRIC COLOR

DO NOT SCALE DRAWINGS
CONTRACTORS ARE TO VERIFY SITE DIMENSIONS AND CONDITIONS PRIOR TO WORK
DIMENSIONS SUPERSEDE DRAWING

	DATE
1	

Drafting & Design
by Mikhail

DATE	08/17/08
SCALE	AS NOTED
DRAWN BY	MT
CHECKED BY	

UNIT: DISPLAY CASES "F", "G", "H" "I", "J", "K", "L"
JOB NAME: NAKED CHOCOLATE CAFE
UNITED PLAZA - 30 S. 17 TH. STREET. 31 S. 18 TH. STREET
PHILADELPHIA, PA 19103

JOB NUMBER: -
SHEET NUMBER: H-4

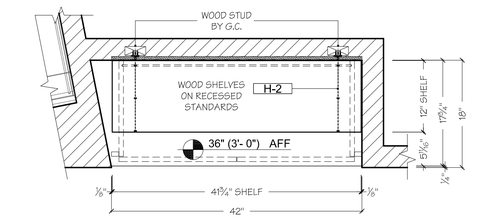

8 H-5 — 13 SECTION PLAN — COFFEE COUNTER "L"
SCALE: 1" = 1'- 0" — FIRST FLOOR

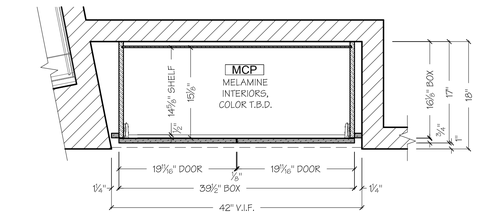

8 H-5 — 15 SECTION PLAN — COFFEE COUNTER "L"
SCALE: 1" = 1'- 0" — FIRST FLOOR

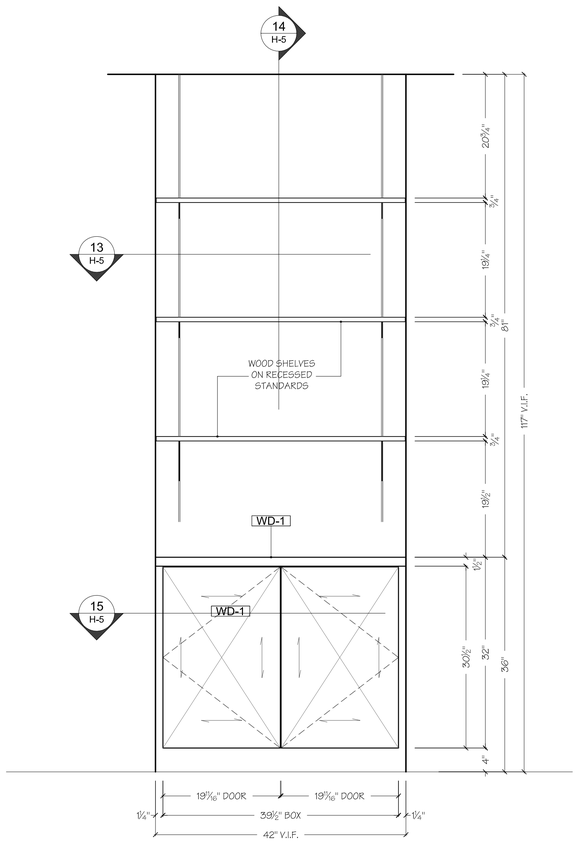

8 ELEVATION — COFFEE COUNTER "L"
SCALE: 1" = 1'- 0" — FIRST FLOOR

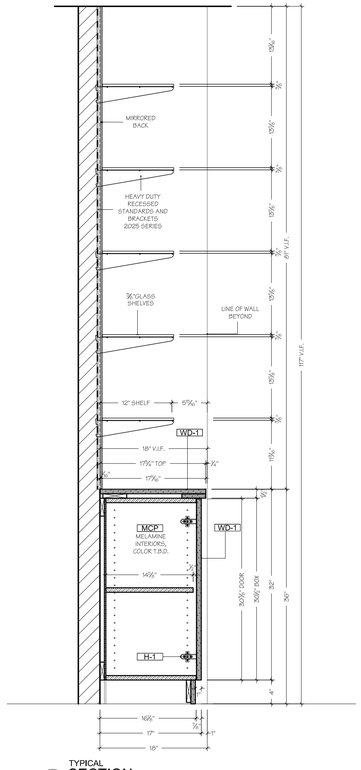

TYPICAL 10 SECTION — DISPLAY CASE
SCALE: 1-1/2"" = 1'- 0" — FIRST FLOOR

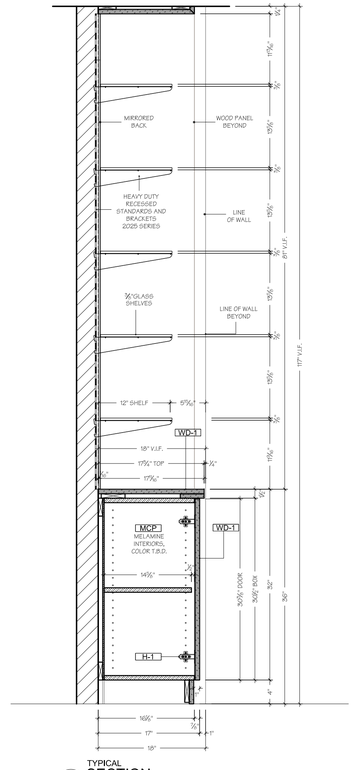

TYPICAL 12 SECTION — DISPLAY CASE
SCALE: 1-1/2"" = 1'- 0" — FIRST FLOOR

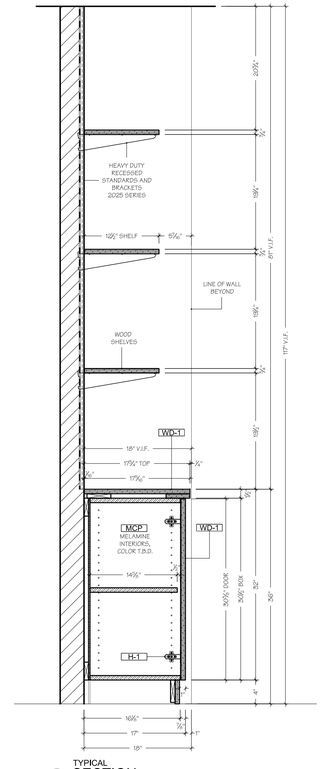

TYPICAL 14 SECTION — COFFEE COUNTER
SCALE: 1-1/2"" = 1'- 0" — FIRST FLOOR

REVIEWED & APPROVED BY _____ DATE_____

H-1	BLUM CONCEALED 120 DEGREE HINGE	H-5	-	ALL DIMENSIONS ARE SUBJECT OF FIELD VERIFICATION	PL-1	T.B.D.	MCP	MELAMINE COLOR WHITE
H-2	HEAVY DUTY RECESSED STANDARDS 2025 SERIES	H-6	-		PL-2	T.B.D.	MCP2	BLACK MELAMINE
H-3	-	H-7	-		WD-1	MAPLE VENEER	SS-1	SOLID SURFACES - CORIAN,
H-4	-	H-8	-		WD-2	-	F-	FABRIC COLOR

DO NOT SCALE DRAWINGS
CONTRACTORS ARE TO VERIFY SITE DIMENSIONS AND CONDITIONS PRIOR TO WORK. DIMENSIONS SUPERSEDE DRAWING

⚠	DATE	

Drafting & Design
by Mikhail

DATE	08/17/08
SCALE	AS NOTED
DRAWN BY	MT
CHECKED BY	

UNIT: DISPLAY CASES "F", "G", "H" "I", "J", "K", "L"

JOB NAME: NAKED CHOCOLATE CAFE
UNITED PLAZA - 30 S. 17 TH. STREET, 31 S. 18 TH. STREET
PHILADELPHIA, PA 19103

JOB NUMBER: -

SHEET NUMBER: H-5