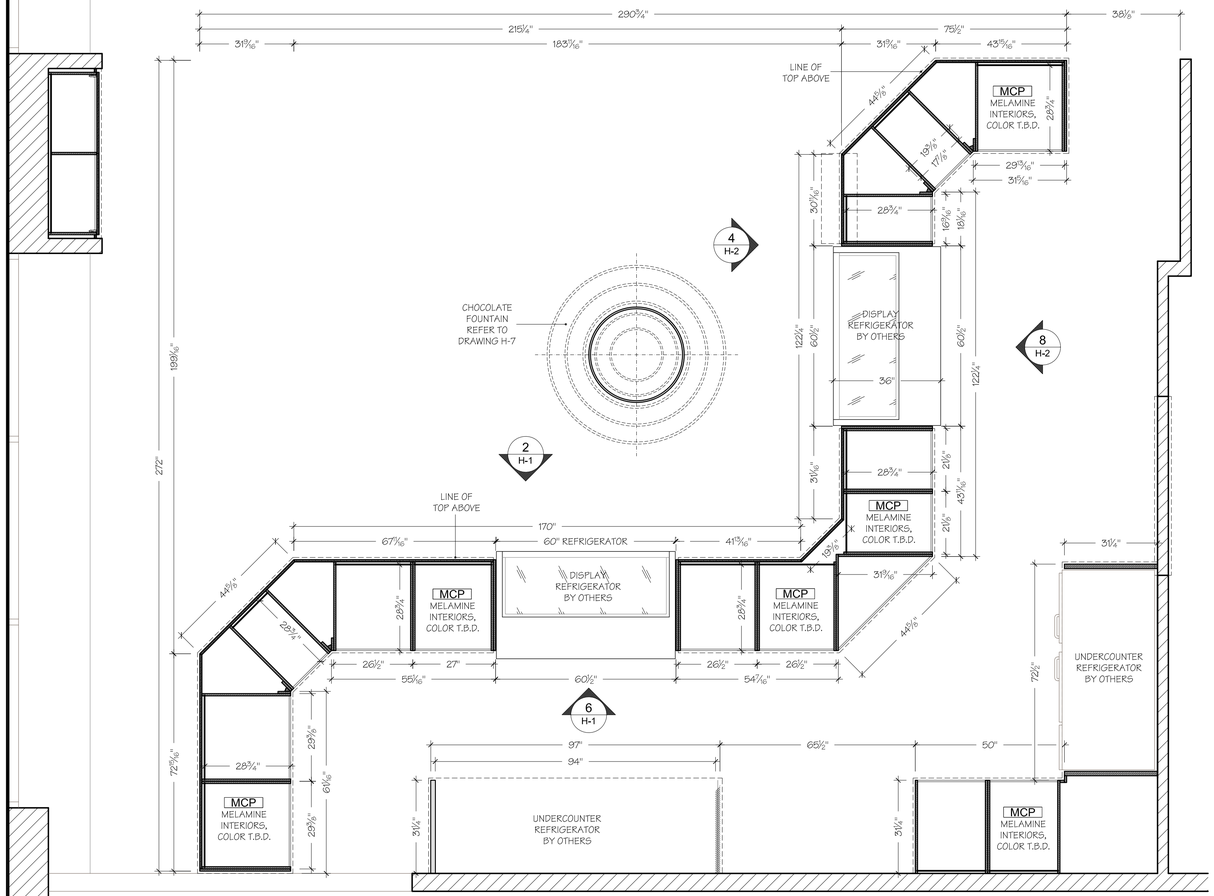

3 SECTION PLAN PATRON COUNTERS "A" "B" "C"
SCALE: 1/2" = 1'- 0" FIRST FLOOR

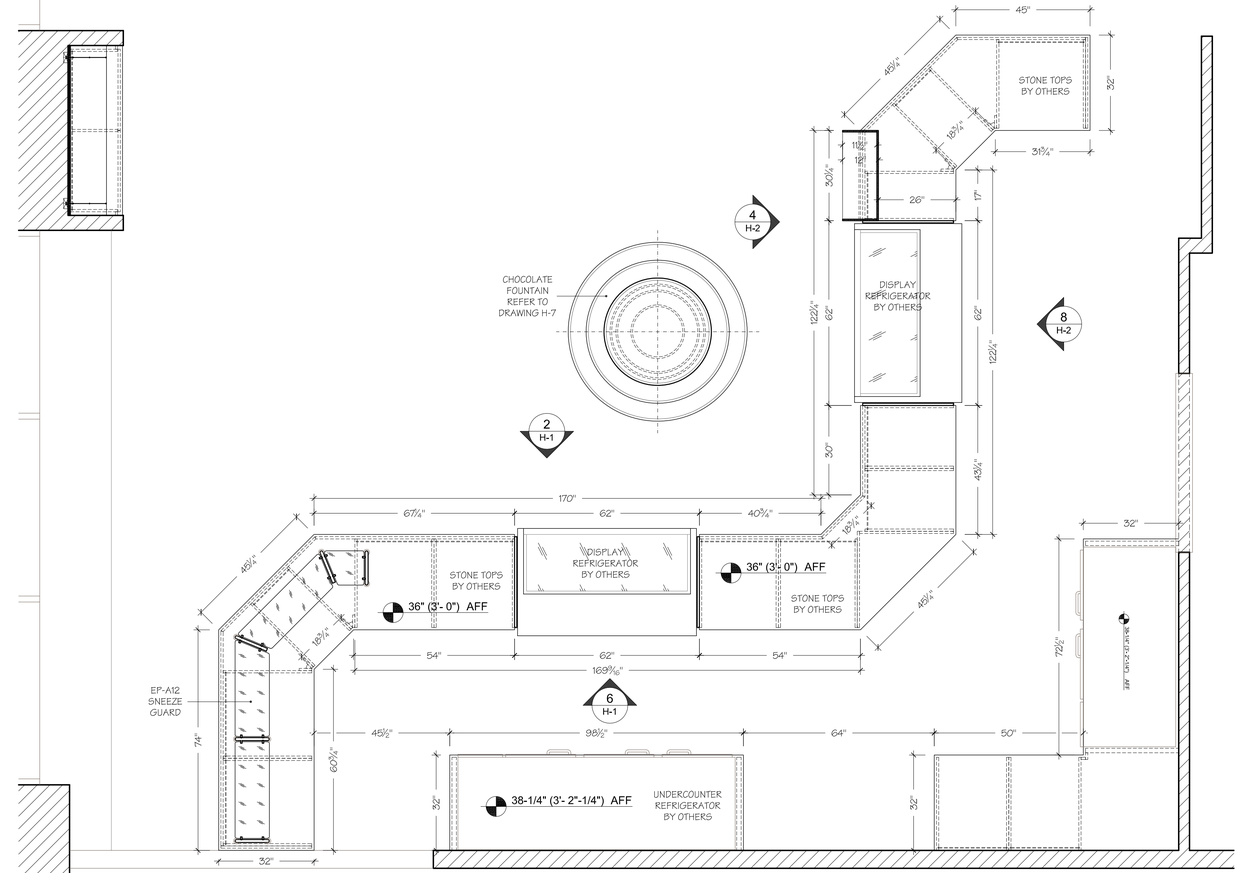

1 PLAN PATRON COUNTERS "A" "B" "C"
SCALE: 1/2" = 1'- 0" FIRST FLOOR

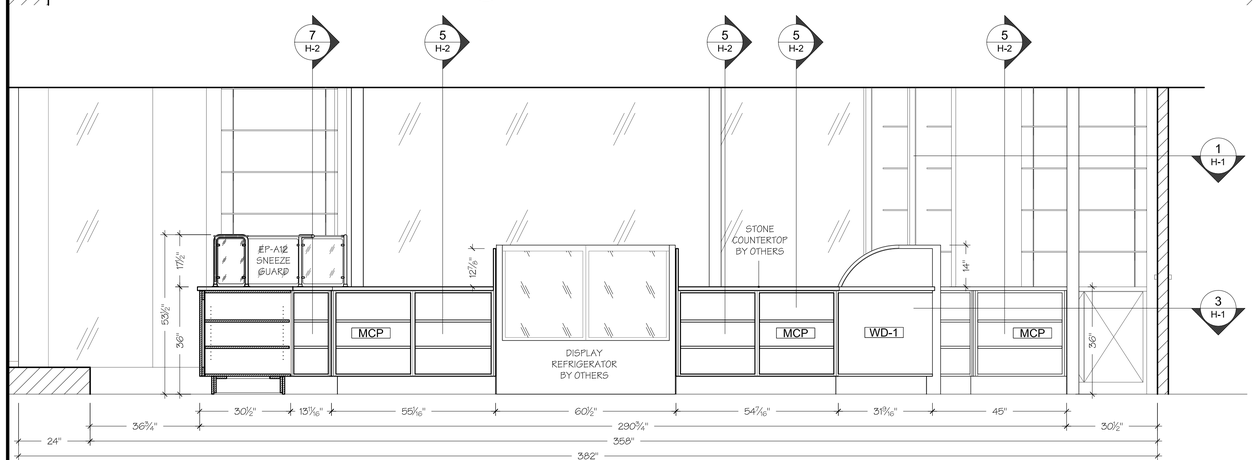

6 ELEVATION PATRON COUNTER
SCALE: 1/2" = 1'- 0" FIRST FLOOR

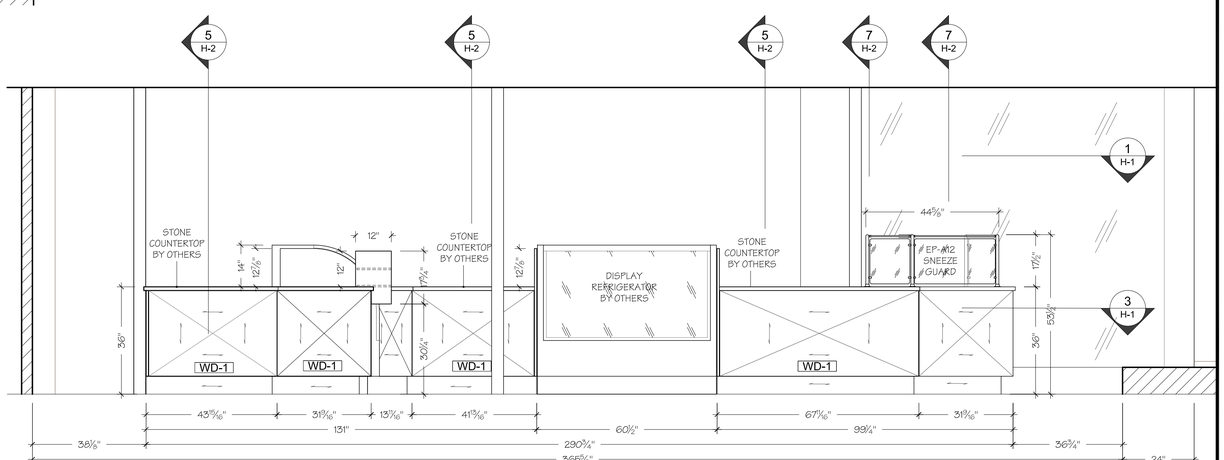

2 ELEVATION PATRON COUNTER
SCALE: 1/2" = 1'- 0" FIRST FLOOR

REVIEWED & APPROVED BY _____DATE_____

H-1	BLUM CONCEALED 120 DEGREE HINGE	H-5	-	ALL DIMENSIONS ARE SUBJECT OF FIELD VERIFICATION	PL-1	T.B.D.	MCP	MELAMINE COLOR WHITE	DO NOT SCALE DRAWINGS CONTRACTORS ARE TO VERIFY SITE DIMENSIONS AND CONDITIONS PRIOR TO WORK DIMENSIONS SUPERSEDE DRAWING
H-2	HEAVY DUTY RECESSED STANDARDS 2025 SERIES	H-6	-		PL-2	T.B.D.	MCP2	BLACK MELAMINE	1 DATE
H-3	-	H-7	-		WD-1	MAPLE VENEER	SS-1	SOLID SURFACES - CORIAN,	
H-4	-	H-8	-		WD-2	-	F-	FABRIC COLOR	

Drafting & Design by Mikhail

DATE	08/17/08
SCALE	AS NOTED
DRAWN BY	MT
CHECKED BY	

UNIT: PATRON COUNTERS "A", "B", "C"

JOB NAME: NAKED CHOCOLATE CAFE
UNITED PLAZA - 30 S. 17 TH. STREET. 31 S. 18 TH. STREET
PHILADELPHIA, PA 19103

JOB NUMBER: -

SHEET NUMBER: H-1

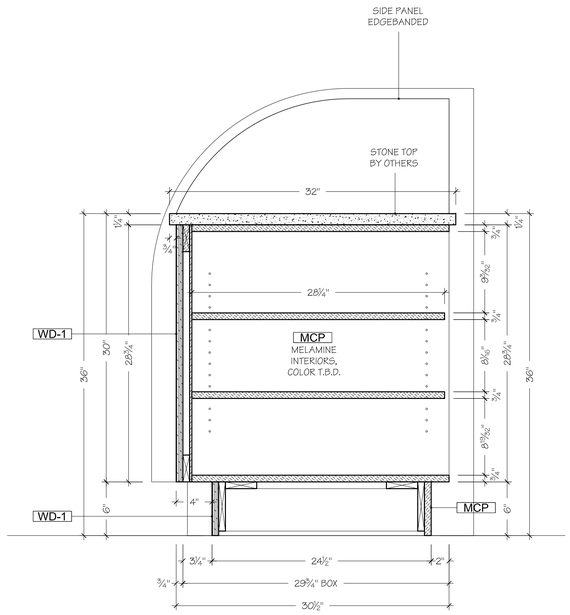

TYPICAL
5 SECTION PATRON COUNTER
SCALE: 1-1/2"" = 1'- 0" FIRST FLOOR

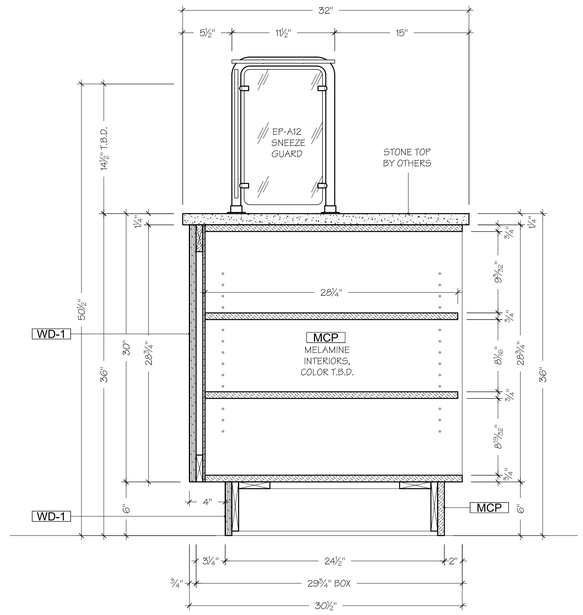

TYPICAL
7 SECTION PATRON COUNTER
SCALE: 1-1/2"" = 1'- 0" FIRST FLOOR

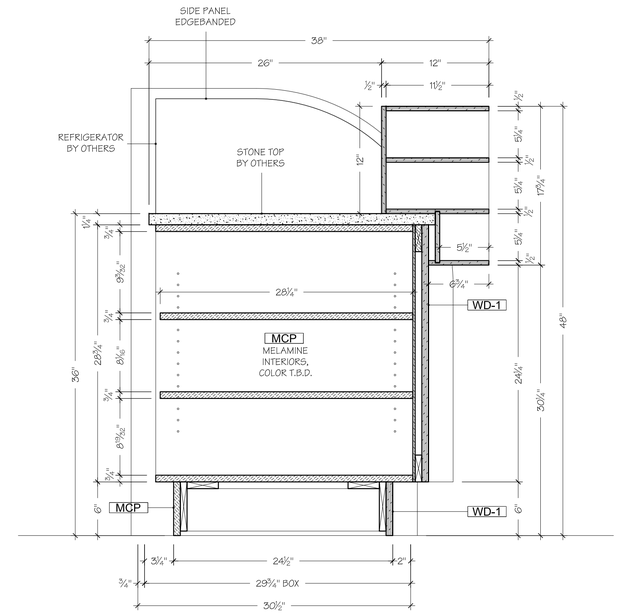

TYPICAL
9 SECTION CANDY SHELF
SCALE: 1-1/2"" = 1'- 0" FIRST FLOOR

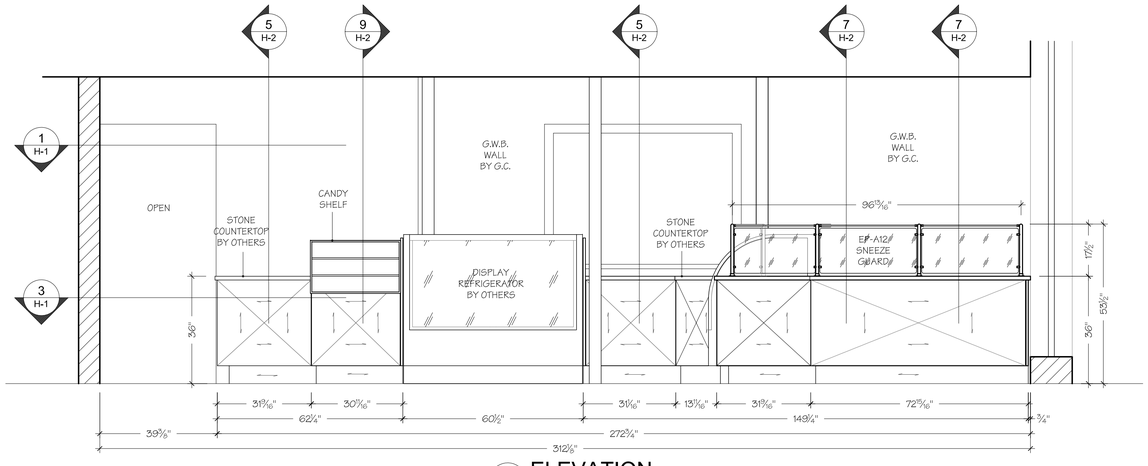

4 ELEVATION PATRON COUNTER
SCALE: 1/2" = 1'- 0" FIRST FLOOR

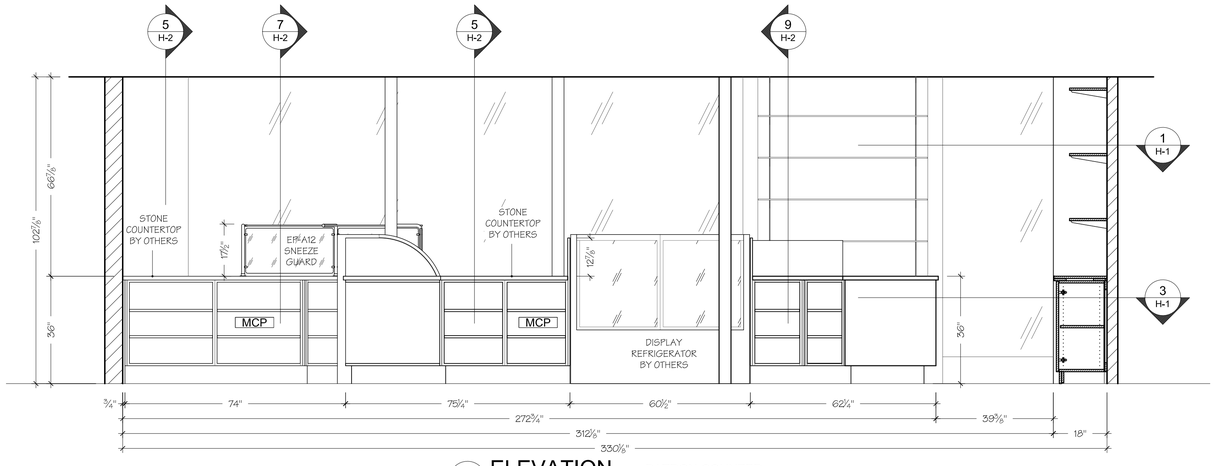

8 ELEVATION PATRON COUNTER
SCALE: 1/2" = 1'- 0" FIRST FLOOR

REVIEWED & APPROVED BY _____ DATE_____

H-1	BLUM CONCEALED 120 DEGREE HINGE	H-5	-	ALL DIMENSIONS ARE SUBJECT OF FIELD VERIFICATION	PL-1	T.B.D.	MCP	MELAMINE COLOR WHITE	DO NOT SCALE DRAWINGS CONTRACTORS ARE TO VERIFY SITE DIMENSIONS AND CONDITIONS PRIOR TO WORK DIMENSIONS SUPERSEDE DRAWING
H-2	HEAVY DUTY RECESSED STANDARDS 2025 SERIES	H-6	-		PL-2	T.B.D.	MCP2	BLACK MELAMINE	⚠1 DATE
H-3	-	H-7	-		WD-1	MAPLE VENEER	SS-1	SOLID SURFACES - CORIAN,	
H-4	-	H-8	-		WD-2	-	F-	FABRIC COLOR	

Drafting & Design by Mikhail

DATE	08/17/08
SCALE	AS NOTED
DRAWN BY	MT
CHECKED BY	

UNIT: PATRON COUNTERS "A", "B", "C"

JOB NAME: NAKED CHOCOLATE CAFE
UNITED PLAZA - 30 S. 17 TH. STREET. 31 S. 18 TH. STREET
PHILADELPHIA, PA 19103

JOB NUMBER: -

SHEET NUMBER: H-2