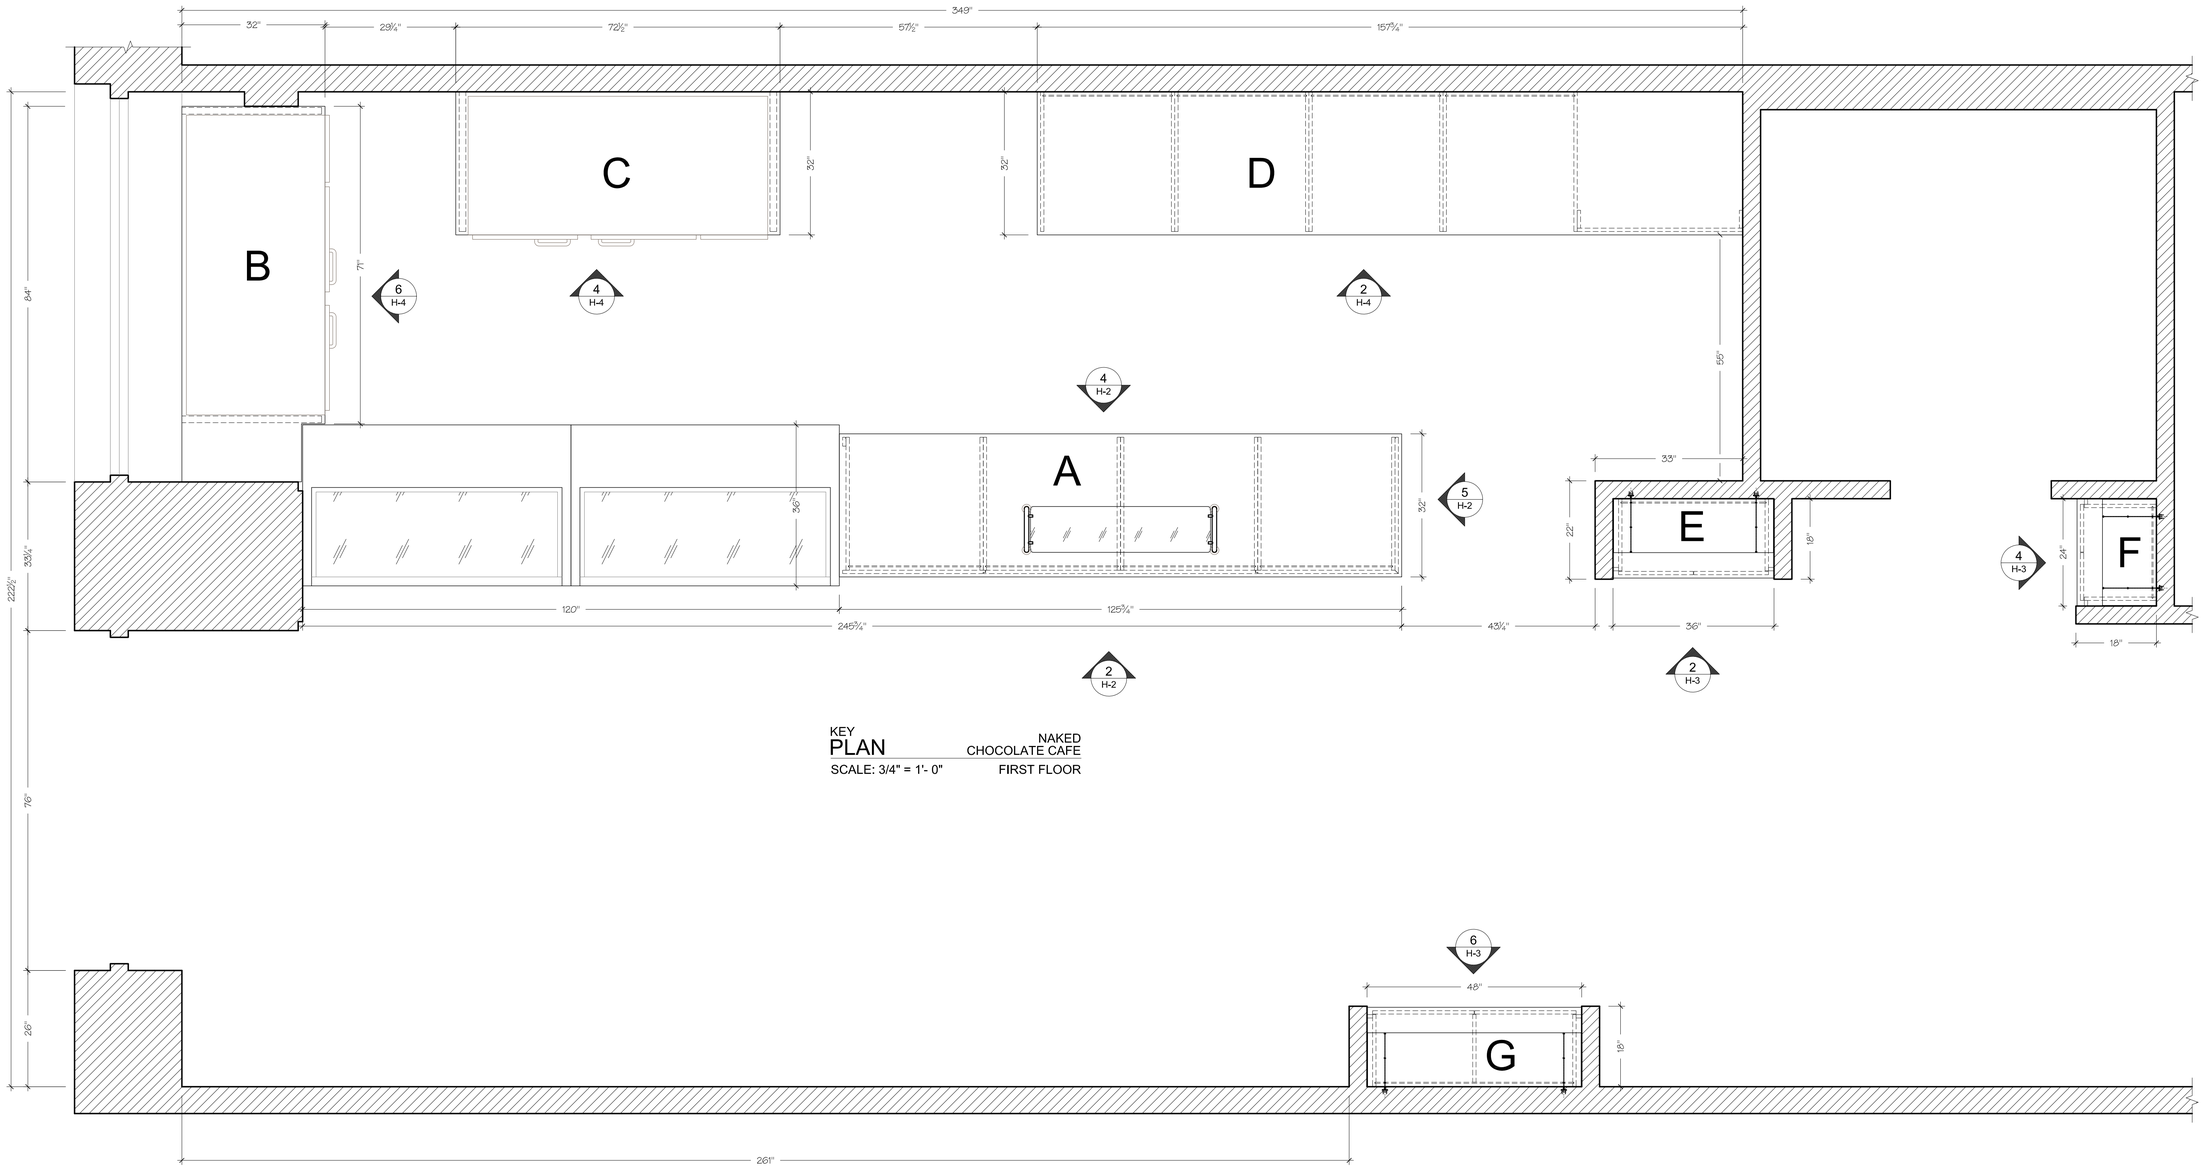

KEY
PLAN
SCALE: 3/4" = 1'- 0"

NAKED
CHOCOLATE CAFE
FIRST FLOOR

REVIEWED & APPROVED BY _____DATE_____

H-1	BLUM CONCEALED 120 DEGREE HINGE	H-5	-	ALL DIMENSIONS ARE SUBJECT OF FILED VERIFICATION	PL-1	T.B.D.	MCP	MELAMINE COLOR T.B.D.	DO NOT SCALE DRAWINGS CONTRACTORS ARE TO VERIFY SITE DIMENSIONS AND CONDITIONS PRIOR TO WORK DIMENSIONS SUPERSEDE DRAWING
H-2	HEAVY DUTY RECESSED STANDARDS 2025 SERIES	H-6	-		PL-2	T.B.D.	MCP2	BLACK MELAMINE	⚠ DATE
H-3	-	H-7	-		WD-1	MAPLE VENEER	SS-1	SOLID SURFACES - CORIAN,	
H-4	-	H-8	-		WD-2	-	F-	FABRIC COLOR	

Drafting & Design by Mikhail
www.cadcabinets.com

DATE	08/04/08
SCALE	AS NOTED
DRAWN BY	MT
CHECKED BY	

UNIT: KEY PLAN
JOB NAME: NAKED CHOCOLATE CAFE
3401 WALNUT STREET, FIRST FLOOR, PHILADELPHIA, PA

JOB NUMBER: -
SHEET NUMBER: H-1

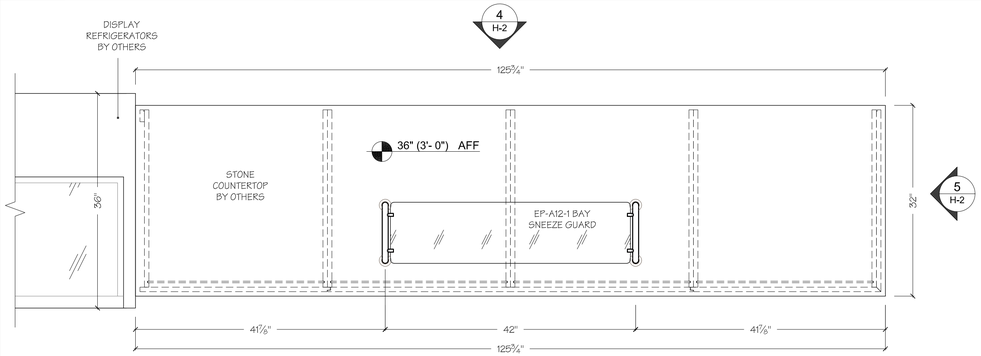

2 H-2 — 1 — SECTION PLAN — PATRON COUNTER — FIRST FLOOR
SCALE: 1" = 1'- 0"

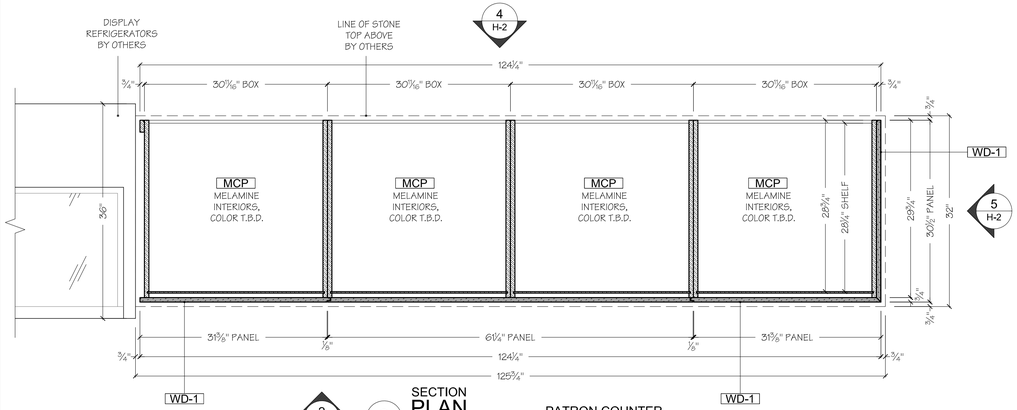

2 H-2 — 3 — SECTION PLAN — PATRON COUNTER — FIRST FLOOR
SCALE: 1" = 1'- 0"

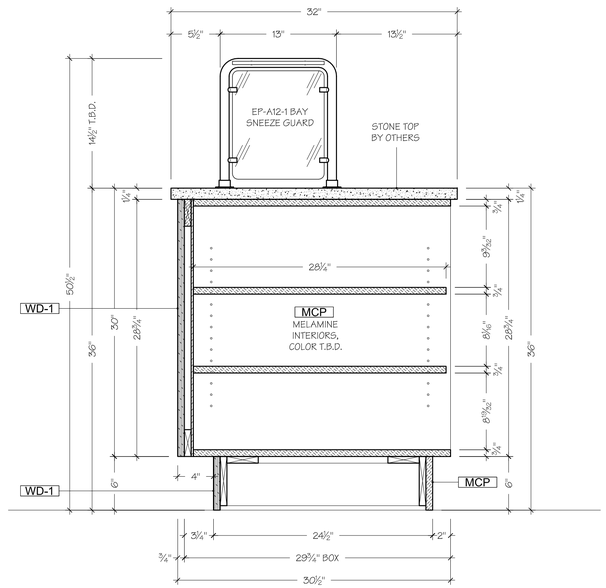

TYPICAL
6 — SECTION — PATRON COUNTER — FIRST FLOOR
SCALE: 1-1/2"" = 1'- 0"

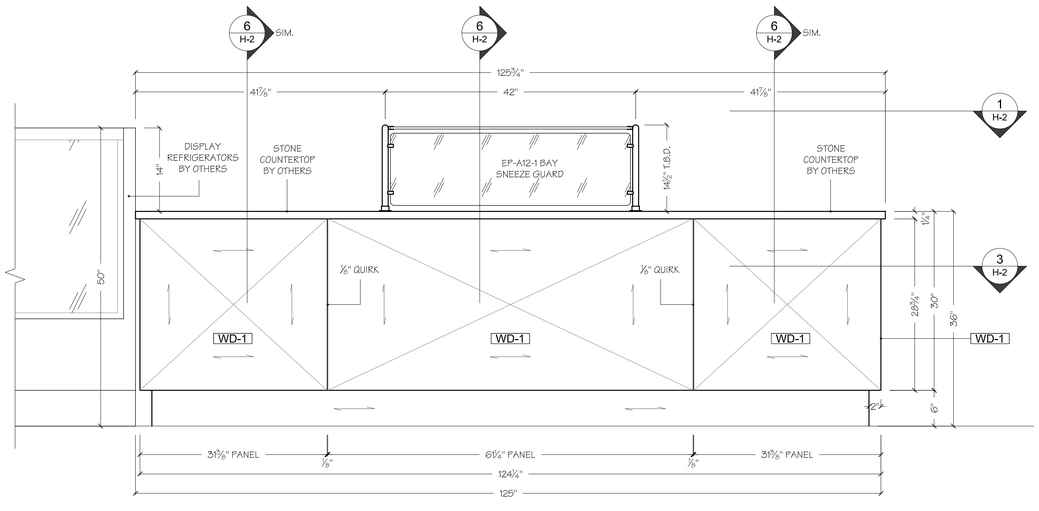

2 — ELEVATION — PATRON COUNTER — FIRST FLOOR
SCALE: 1" = 1'- 0"

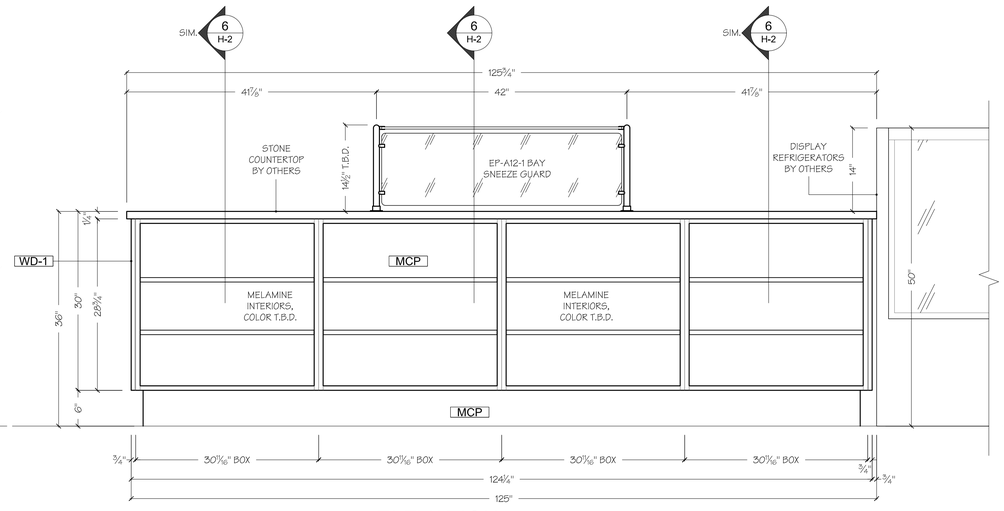

4 — ELEVATION — PATRON COUNTER — FIRST FLOOR
SCALE: 1" = 1'- 0"

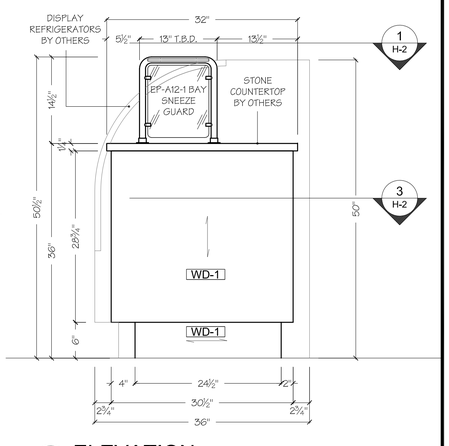

5 — ELEVATION — PATRON COUNTER — FIRST FLOOR
SCALE: 1" = 1'- 0"

REVIEWED & APPROVED BY _____ DATE _____

H-1	BLUM CONCEALED 120 DEGREE HINGE	H-5	-
H-2	HEAVY DUTY RECESSED STANDARDS 2025 SERIES	H-6	-
H-3	-	H-7	-
H-4	-	H-8	-

ALL DIMENSIONS ARE SUBJECT OF FILED VERIFICATION

PL-1	T.B.D.	MCP	MELAMINE COLOR T.B.D.
PL-2	T.B.D.	MCP2	BLACK MELAMINE
WD-1	MAPLE VENEER	SS-1	SOLID SURFACES - CORIAN,
WD-2	-	F-	FABRIC COLOR

DO NOT SCALE DRAWINGS
CONTRACTORS ARE TO VERIFY SITE DIMENSIONS AND CONDITIONS PRIOR TO WORK
DRAWINGS SUPERSEDE DRAWING

	DATE
1	

Drafting & Design by Mikhail
www.cadcabinets.com

DATE	08/04/08
SCALE	AS NOTED
DRAWN BY	MT
CHECKED BY	

UNIT: PATRON COUNTER: "A"
JOB NAME: NAKED CHOCOLATE CAFE
3401 WALNUT STREET, FIRST FLOOR, PHILADELPHIA, PA
JOB NUMBER: -
SHEET NUMBER: H-2

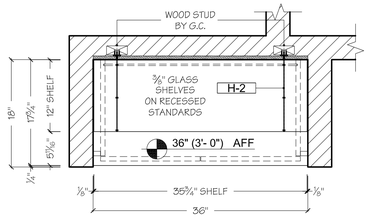

2 H-3 — 1 SECTION PLAN — PATRON COUNTER
SCALE: 1" = 1'- 0" — FIRST FLOOR

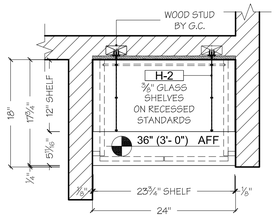

4 H-3 — 5 SECTION PLAN — PATRON COUNTER
SCALE: 1" = 1'- 0" — FIRST FLOOR

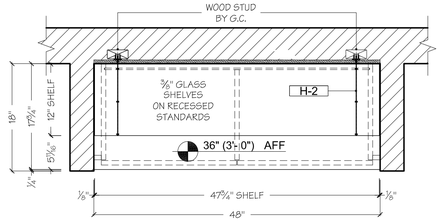

6 H-3 — 9 SECTION PLAN — PATRON COUNTER
SCALE: 1" = 1'- 0" — FIRST FLOOR

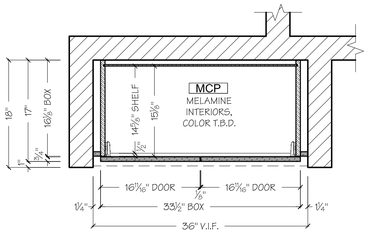

2 H-3 — 3 SECTION PLAN — DISPLAY CASE "E"
SCALE: 1" = 1'- 0" — FIRST FLOOR

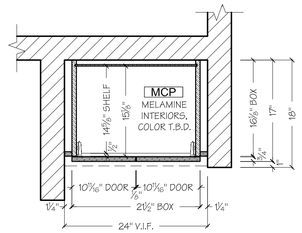

4 H-3 — 7 SECTION PLAN — DISPLAY CASE "E"
SCALE: 1" = 1'- 0" — FIRST FLOOR

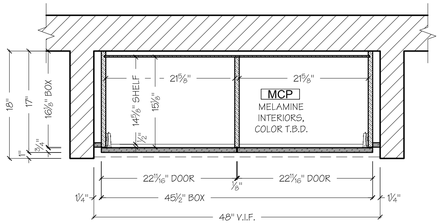

6 H-3 — 11 SECTION PLAN — DISPLAY CASE "E"
SCALE: 1" = 1'- 0" — FIRST FLOOR

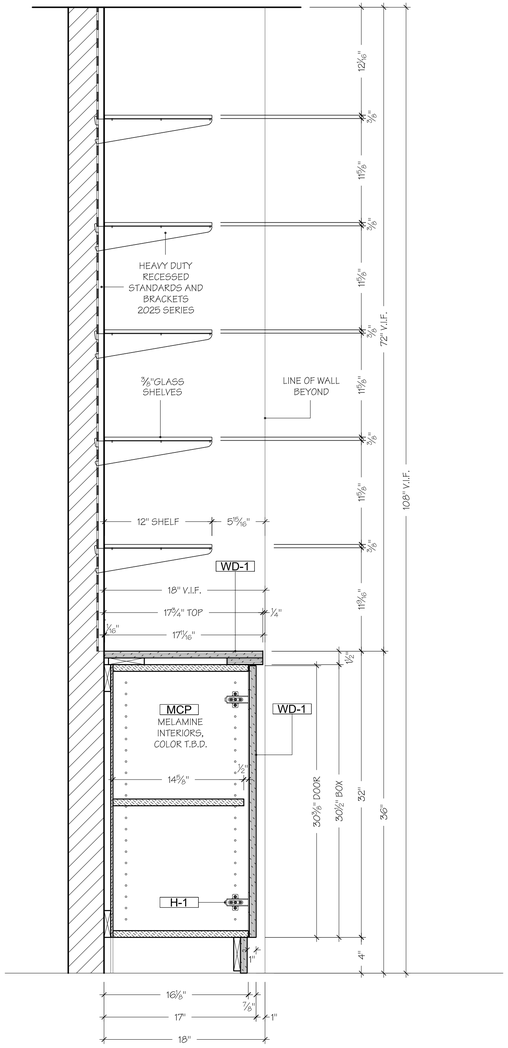

TYPICAL
8 SECTION — DISPLAY CASE
SCALE: 1-1/2"" = 1'- 0" — FIRST FLOOR

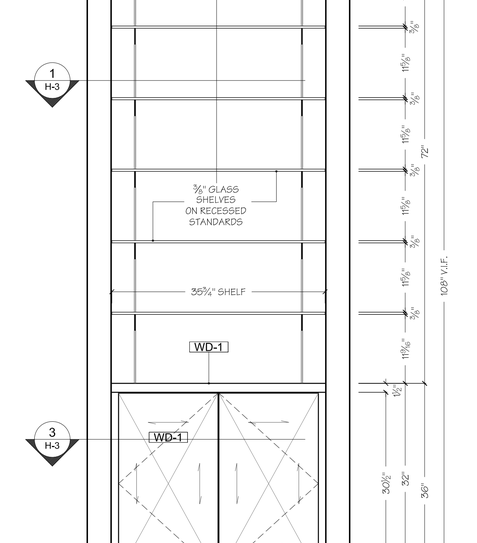

2 ELEVATION — DISPLAY CASE "E"
SCALE: 1" = 1'- 0" — FIRST FLOOR

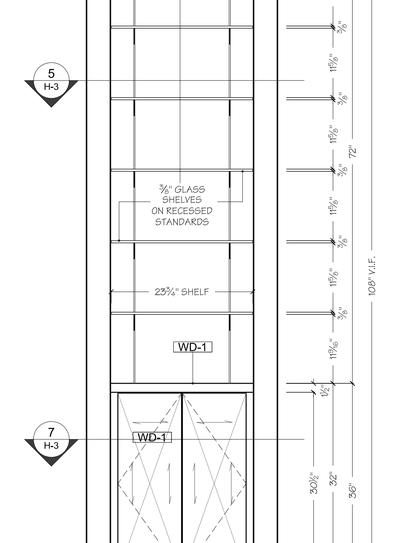

4 ELEVATION — DISPLAY CASE "F"
SCALE: 1" = 1'- 0" — FIRST FLOOR

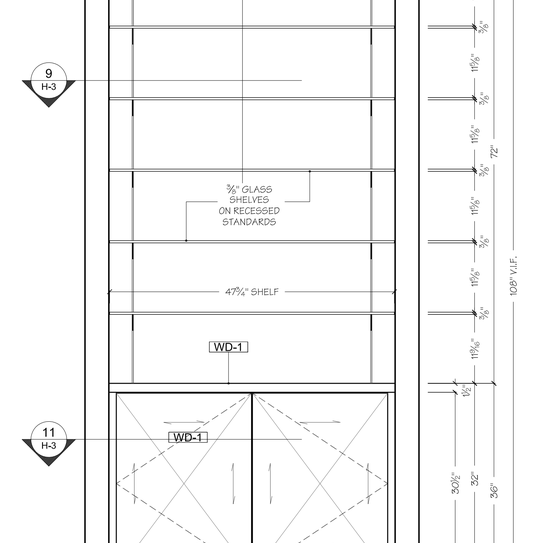

6 ELEVATION — DISPLAY CASE "G"
SCALE: 1" = 1'- 0" — FIRST FLOOR

REVIEWED & APPROVED BY _____ DATE_____

H-1	BLUM CONCEALED 120 DEGREE HINGE	H-5	-
H-2	HEAVY DUTY RECESSED STANDARDS 2025 SERIES	H-6	-
H-3	-	H-7	-
H-4	-	H-8	-

ALL DIMENSIONS ARE SUBJECT OF FILED VERIFICATION

PL-1	T.B.D.
PL-2	T.B.D.
WD-1	MAPLE VENEER
WD-2	-

MCP	MELAMINE COLOR T.B.D.
MCP2	BLACK MELAMINE
SS-1	SOLID SURFACES - CORIAN,
F-	FABRIC COLOR

DO NOT SCALE DRAWINGS
CONTRACTORS ARE TO VERIFY SITE DIMENSIONS AND CONDITIONS PRIOR TO WORK
DIMENSIONS SUPERSEDE DRAWING

	DATE
1	

Drafting & Design by Mikhail
www.cadcabinets.com

DATE	08/04/08
SCALE	AS NOTED
DRAWN BY	MT
CHECKED BY	

UNIT: DISPLAY CASES: "E" "F" "G"
JOB NUMBER: -
JOB NAME: NAKED CHOCOLATE CAFE
3401 WALNUT STREET, FIRST FLOOR, PHILADELPHIA, PA
SHEET NUMBER: H-3

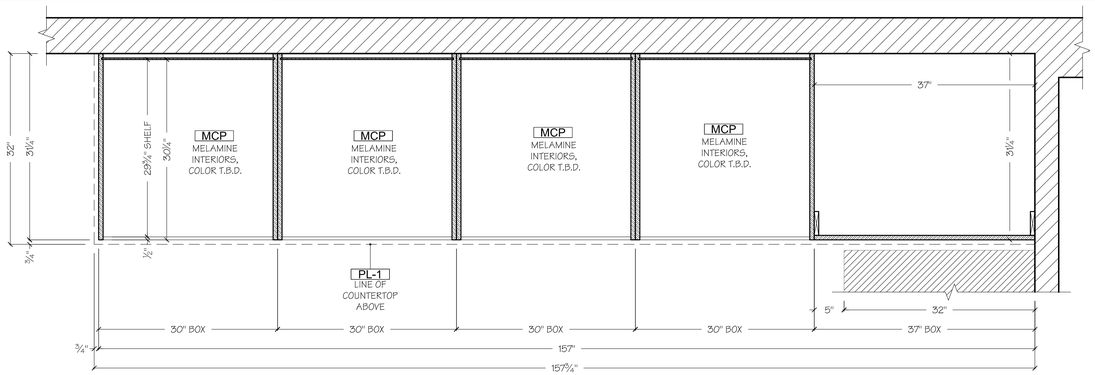

2 H-4 — 1 SECTION PLAN — BACK COUNTER "D"
SCALE: 1" = 1'- 0" — FIRST FLOOR

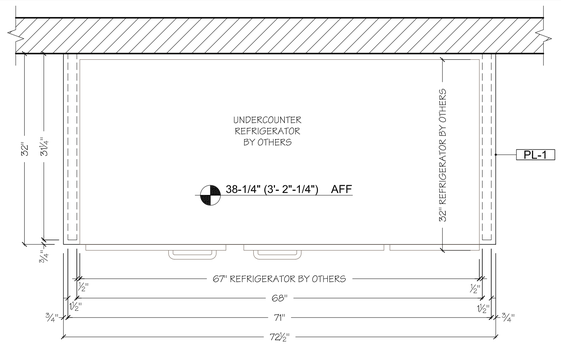

4 H-4 — 3 SECTION PLAN — BACK COUNTER "C"
SCALE: 1" = 1'- 0" — FIRST FLOOR

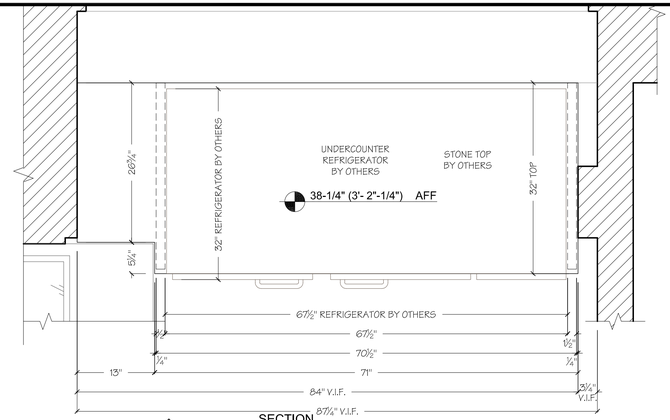

6 H-4 — 5 SECTION PLAN — SIDE COUNTER "C"
SCALE: 1" = 1'- 0" — FIRST FLOOR

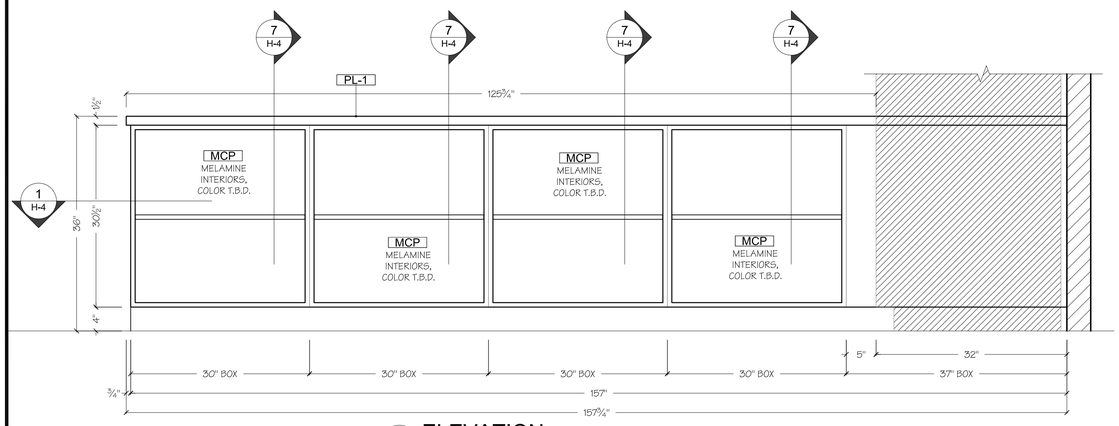

2 ELEVATION — BACK COUNTER "D"
SCALE: 1" = 1'- 0" — FIRST FLOOR

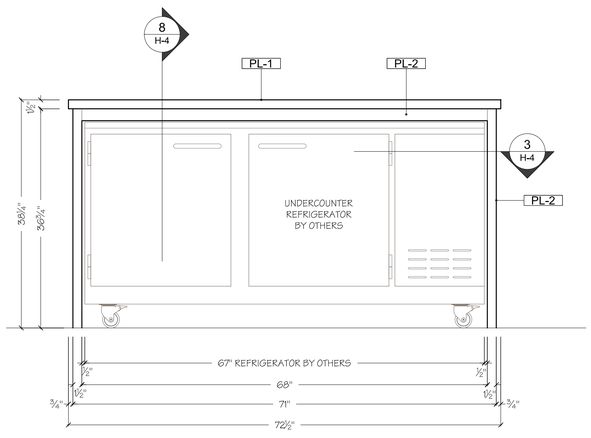

4 ELEVATION — BACK COUNTER "C"
SCALE: 1" = 1'- 0" — FIRST FLOOR

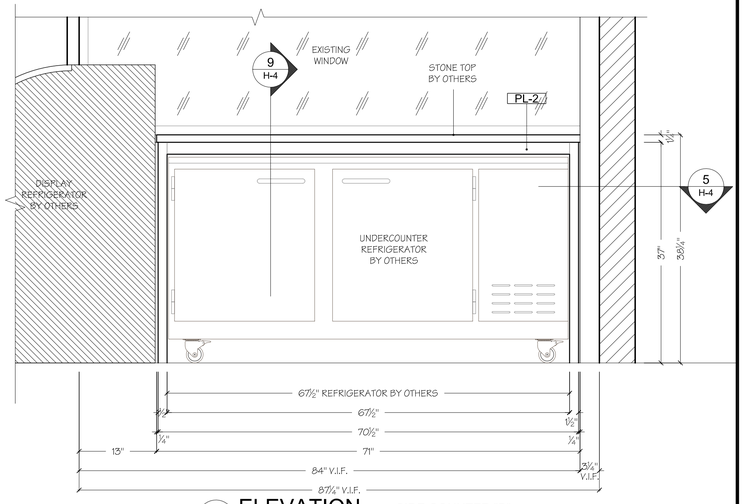

6 ELEVATION — SIDE COUNTER "B"
SCALE: 1" = 1'- 0" — FIRST FLOOR

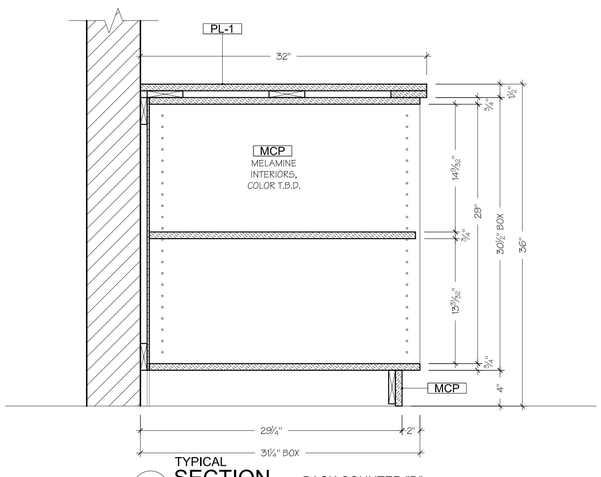

7 TYPICAL SECTION — BACK COUNTER "D"
SCALE: 1-1/2"" = 1'- 0" — FIRST FLOOR

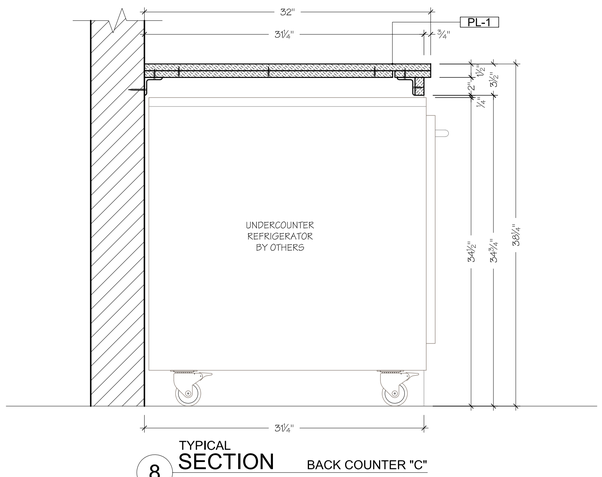

8 TYPICAL SECTION — BACK COUNTER "C"
SCALE: 1-1/2"" = 1'- 0" — FIRST FLOOR

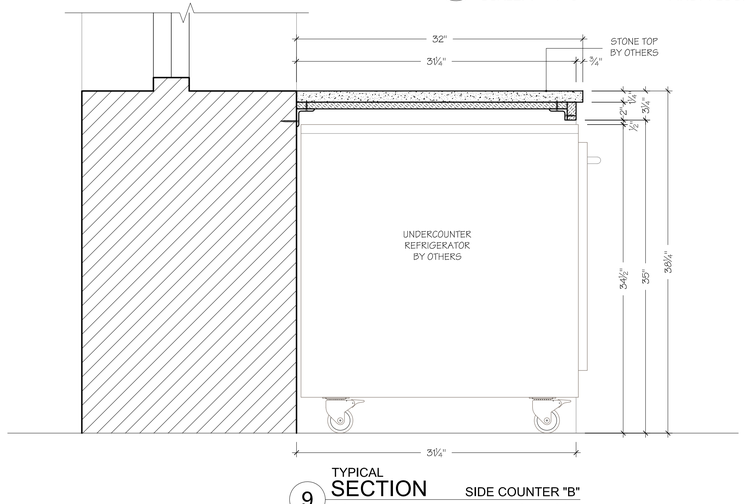

9 TYPICAL SECTION — SIDE COUNTER "B"
SCALE: 1-1/2"" = 1'- 0" — FIRST FLOOR

REVIEWED & APPROVED BY _____ DATE _____

H-1	BLUM CONCEALED 120 DEGREE HINGE	H-5	-	PL-1	T.B.D.	MCP	MELAMINE COLOR T.B.D.
H-2	HEAVY DUTY RECESSED STANDARDS 2025 SERIES	H-6	-	PL-2	T.B.D.	MCP2	BLACK MELAMINE
H-3	-	H-7	-	WD-1	MAPLE VENEER	SS-1	SOLID SURFACES - CORIAN,
H-4	-	H-8	-	WD-2	-	F-	FABRIC COLOR

ALL DIMENSIONS ARE SUBJECT OF FILED VERIFICATION

DO NOT SCALE DRAWINGS
CONTRACTORS ARE TO VERIFY SITE DIMENSIONS AND CONDITIONS PRIOR TO WORK. DIMENSIONS SUPERSEDE DRAWING

⚠	DATE	

Drafting & Design by Mikhail
www.cadcabinets.com

DATE	08/04/08
SCALE	AS NOTED
DRAWN BY	MT
CHECKED BY	

UNIT: COUNTERS: "B" "C" "D"
JOB NUMBER: -
JOB NAME: NAKED CHOCOLATE CAFE
3401 WALNUT STREET, FIRST FLOOR, PHILADELPHIA, PA
SHEET NUMBER: H-4