


TYPICAL
5 SECTION PATRON COUNTER
SCALE: 1-1/2"" = 1'- 0" FIRST FLOOR

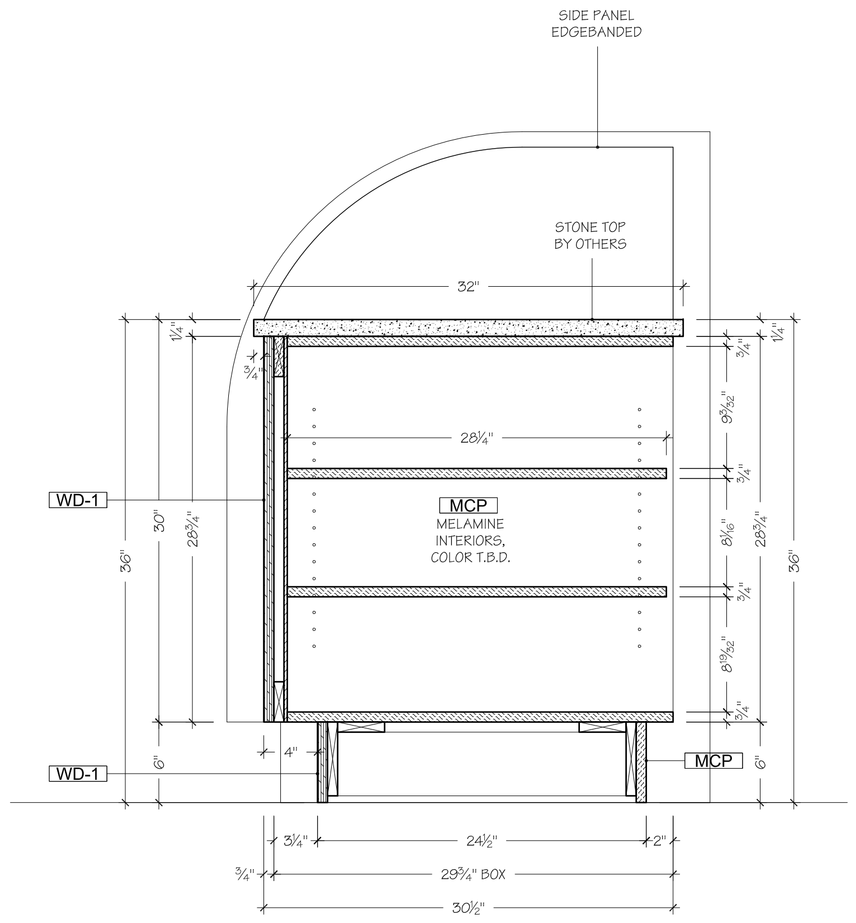


TYPICAL
7 SECTION PATRON COUNTER
SCALE: 1-1/2"" = 1'- 0" FIRST FLOOR




TYPICAL
9 SECTION CANDY SHELF
SCALE: 1-1/2"" = 1'- 0" FIRST FLOOR

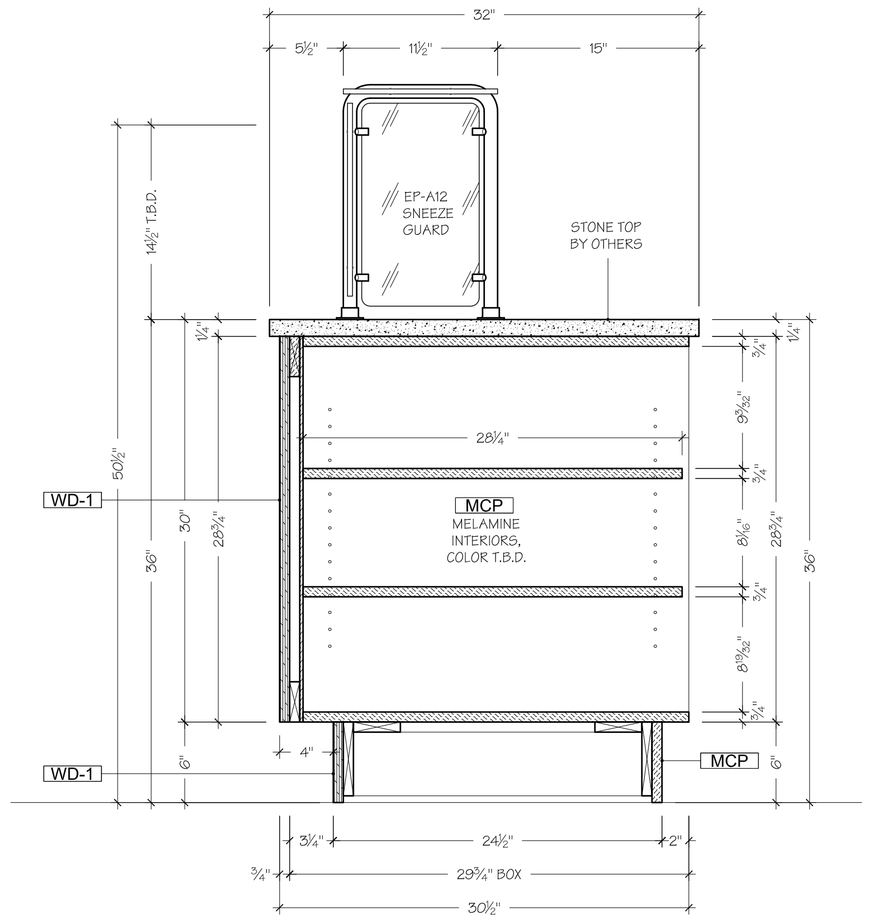


4 ELEVATION PATRON COUNTER
SCALE: 1/2" = 1'- 0" FIRST FLOOR

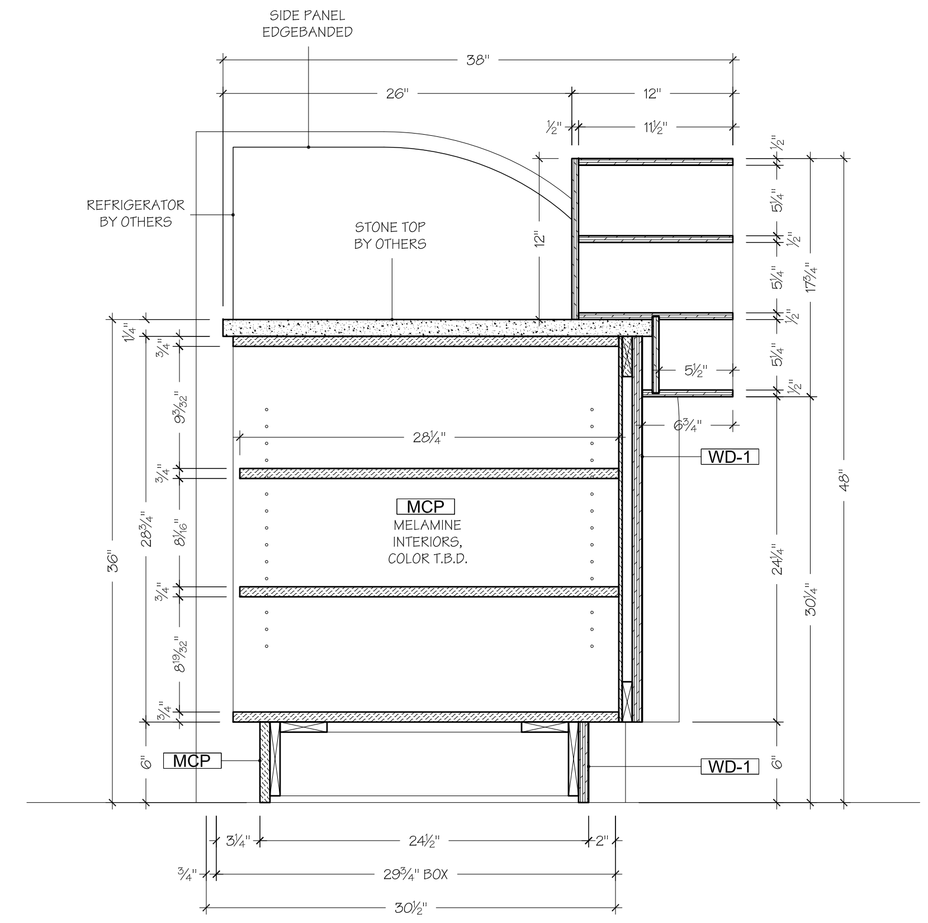


8 ELEVATION PATRON COUNTER
SCALE: 1/2" = 1'- 0" FIRST FLOOR

REVIEWED & APPROVED BY _____ DATE_____
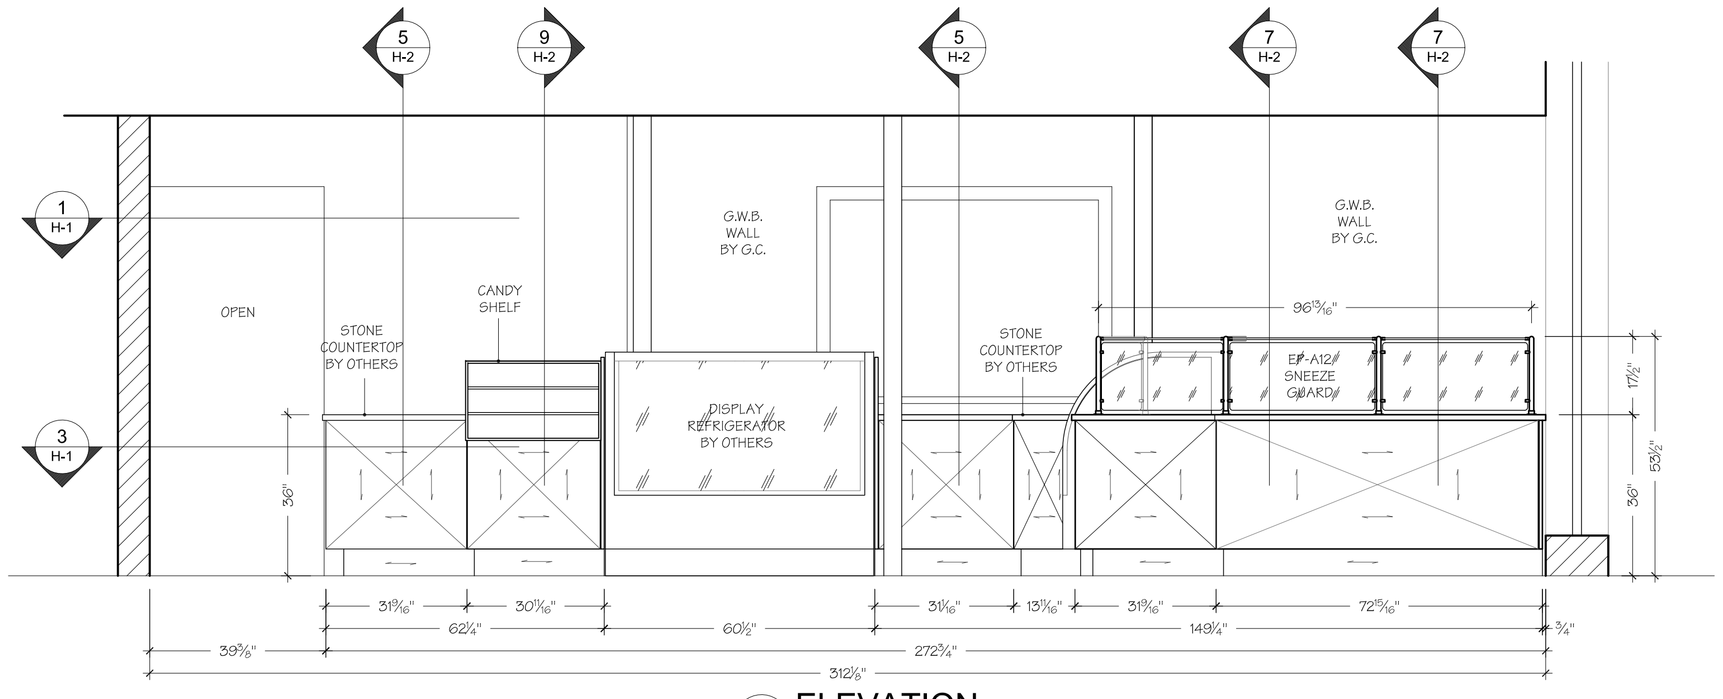
| | | | | | | | | | |
|---|---|---|---|---|---|---|---|---|---|
| H-1 | BLUM CONCEALED 120 DEGREE HINGE | H-5 | - | ALL DIMENSIONS ARE SUBJECT OF FIELD VERIFICATION | PL-1 | T.B.D. | MCP | MELAMINE COLOR WHITE | DO NOT SCALE DRAWINGS CONTRACTORS ARE TO VERIFY SITE DIMENSIONS AND CONDITIONS PRIOR TO WORK DIMENSIONS SUPERSEDE DRAWING |
| H-2 | HEAVY DUTY RECESSED STANDARDS 2025 SERIES | H-6 | - | | PL-2 | T.B.D. | MCP2 | BLACK MELAMINE | ⚠1 DATE |
| H-3 | - | H-7 | - | | WD-1 | MAPLE VENEER | SS-1 | SOLID SURFACES - CORIAN, | |
| H-4 | - | H-8 | - | | WD-2 | - | F- | FABRIC COLOR | |

THE WHALEN BEREZ GROUP LLC
9 Wellington Court
Colts Neck, NJ 07722
Voice: (732) 946-1078
Fax: (908) 301-0168
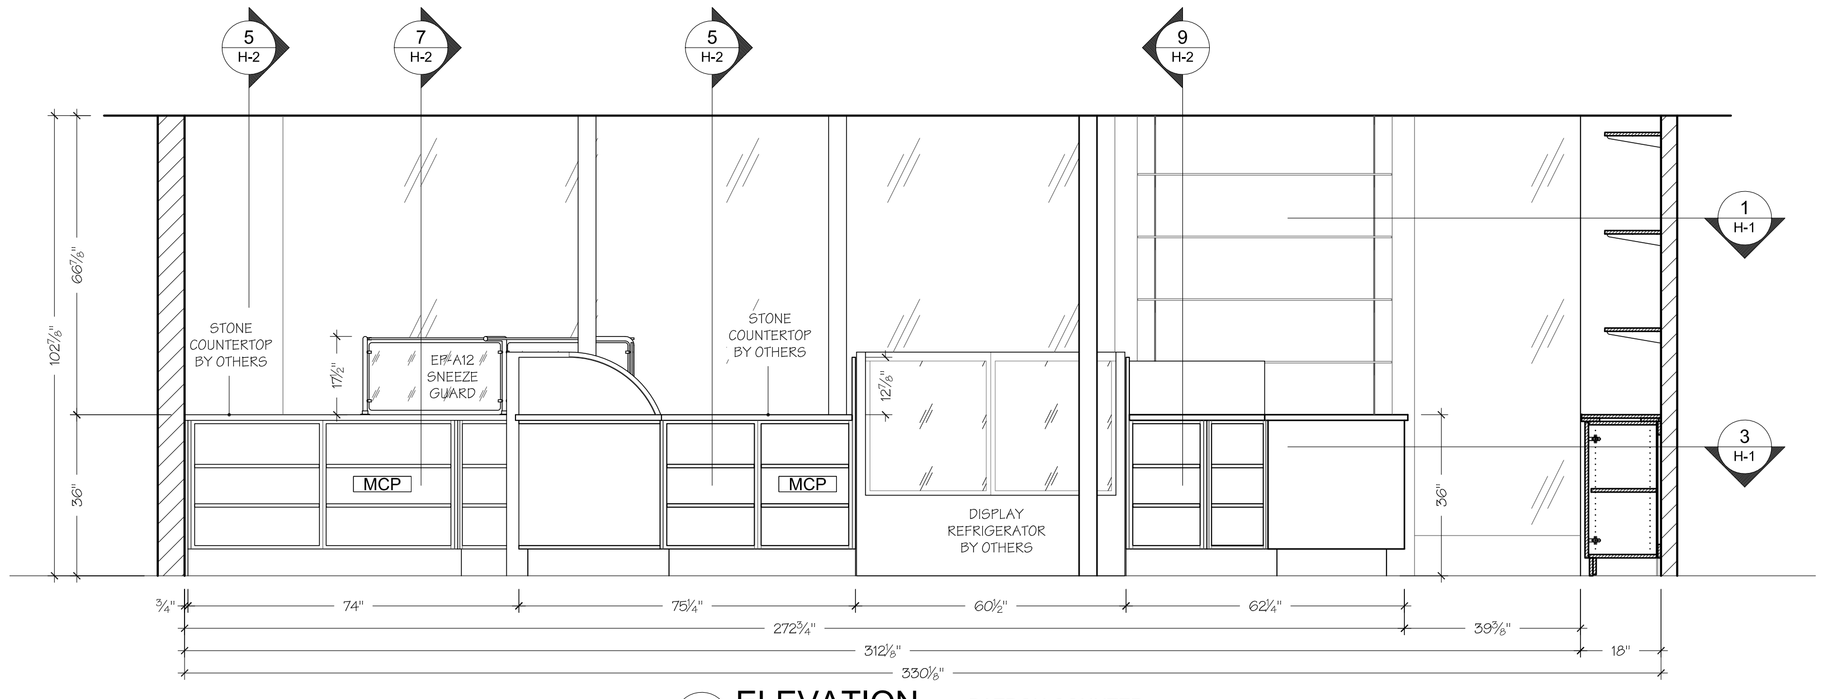
| | |
|---|---|
| DATE | 08/17/08 |
| SCALE | AS NOTED |
| DRAWN BY | MT |
| CHECKED BY | |

UNIT: PATRON COUNTERS "A", "B", "C"
JOB NAME: NAKED CHOCOLATE CAFE
UNITED PLAZA - 30 S. 17 TH. STREET. 31 S. 18 TH. STREET
PHILADELPHIA, PA 19103
JOB NUMBER: -
SHEET NUMBER: H-2